


8N 1W

INDIANA.  
N & W 2 P. M.

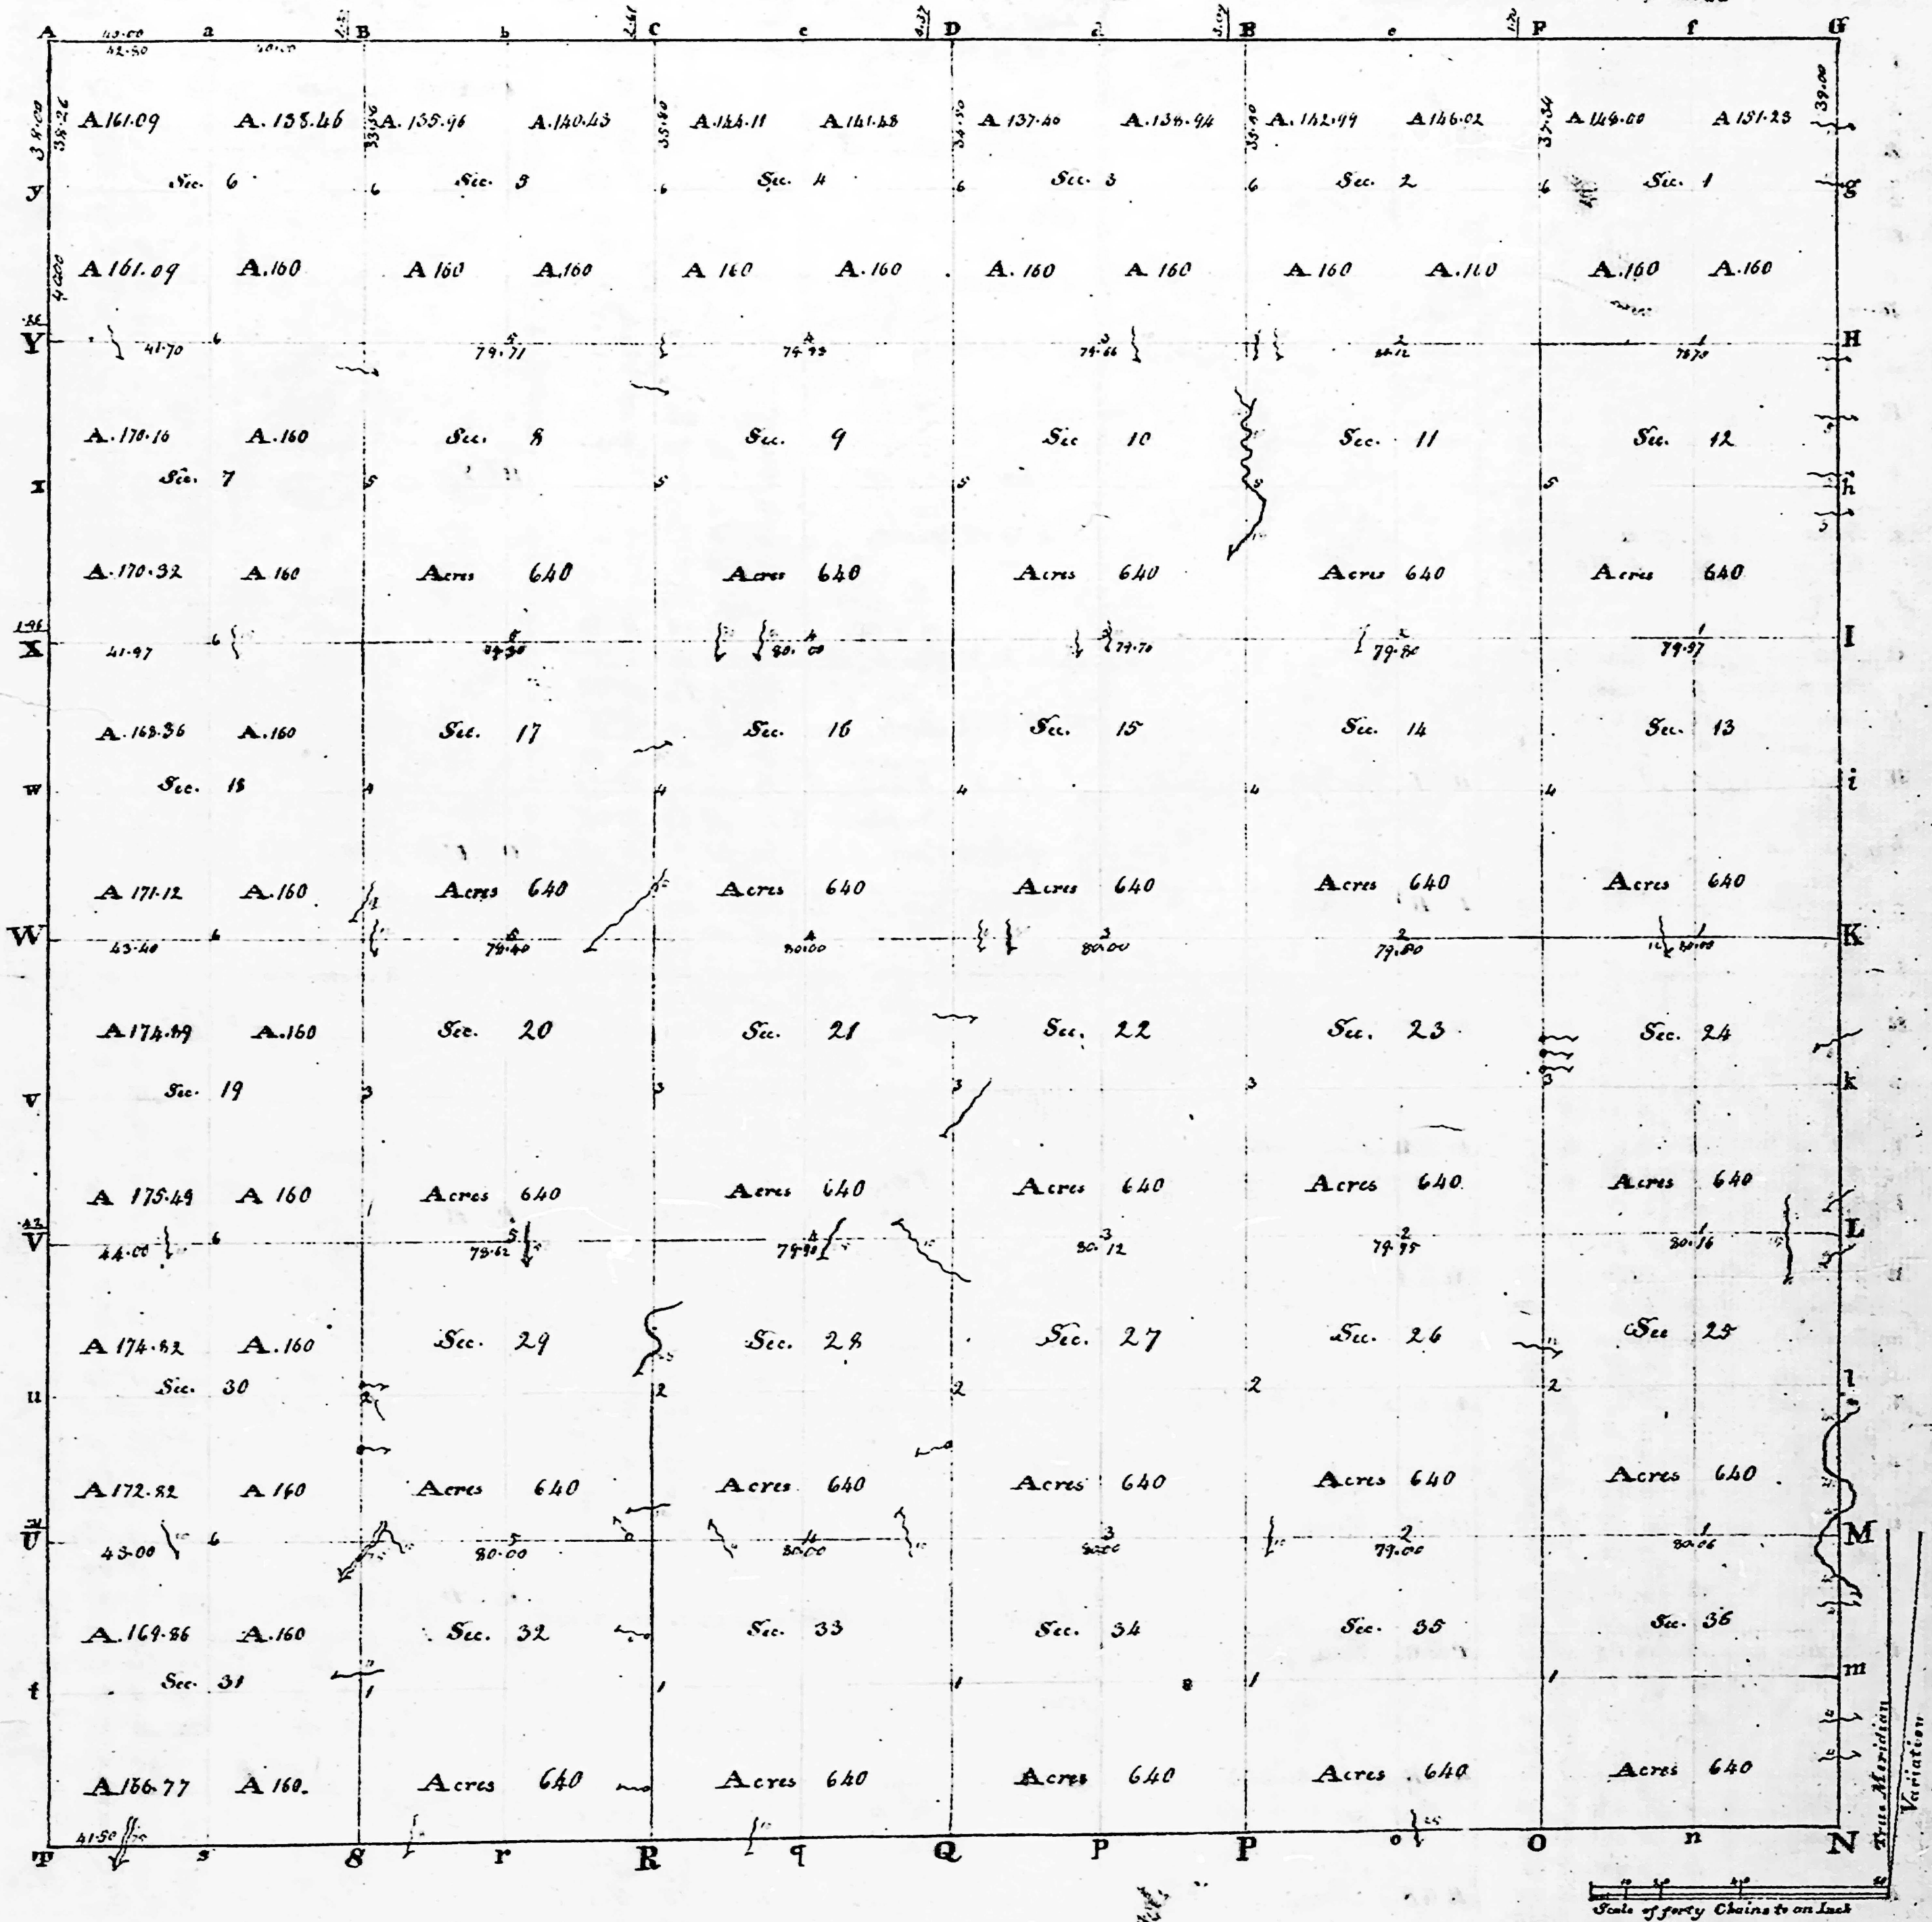

Township N° VIII, North, Range N° I, West of 2nd Meridian. Surveyed by Arthur Henrie. 1855

IND.

Description of the Soil on the interior Sectional lines.

Total Quantity 22,961.87

Between Sections	Quality &c.	Between Sections	Quality &c.	Between Sections	Quality &c.
35.36	Stilly Iron Soil - Timber Oak & Hickory	33.34	Land Rich & Rolling - Timber Walnut, Sugar, Beech, Oak &c.	18.5	Land Rich & Rolling - Timber Walnut, Sugar, Beech, Oak &c.
25.36	ditto	27.34	ditto	31.32	ditto
25.26	ditto	27.25	ditto	29.32	ditto
24.25	ditto	23.22	ditto	26.30	ditto
23.24	Land Rolling, rich sub. Timber Beech, Sugar, Oak &c.	21.22	ditto	20.29	ditto
13.24	ditto	15.22	ditto	19.20	ditto
12.11	ditto	13.16	ditto	17.20	ditto
12.13	ditto	10.15	ditto	17.18	ditto
11.12	ditto	9.10	ditto	8.17	ditto
1.12	ditto	3.10	ditto	7.8	ditto
1.2	ditto	3.4	ditto	5.8	ditto
24.35	ditto	22.33	ditto	5.6	ditto
26.35	ditto	25.33	ditto	6.7	ditto
26.27	ditto	25.22	ditto	7.18	ditto
23.26	ditto	21.28	ditto	15.19	ditto
22.23	ditto	20.21	ditto	19.30	ditto
14.23	ditto	16.21	ditto	20.31	ditto
14.15	ditto	16.17	ditto		
11.14	ditto	9.16	ditto		
10.11	ditto	8.9	ditto		
9.10	ditto	4.9	ditto		
2.3	ditto				



Posts	Bearing trees	Inches diam.	Graves they bear	Links dist.	Quality of the soil.
A Beech	13	N 20 E	15		A to B. Land good - timber cut
B Beech	16	S 40 W	37		
B Sugar	12	S 30 W	10		
B Beech	5	N 72 E	13		
C Sugar	10	S 10 W	10		C to D. Land good - timber cut
C Sugar	5	N 32 W	8		
D Beech	30	N 30 W	15		
D Beech	15	N 30 E	26		
E Sugar	12	S 60 E	17		E to F. Land good - timber cut
E Sugar	10	N 30 W	27		
F Sugar	20	N 30 W	13		
F Beech	14	S 43 W	3		
G Butternut	12	N 34 E	12		G to H. Land uneven - timber
G Sugar	13	S 14 E	37		
G Beech	5	S 44 W	25		
H Sugar	5	S 13 E	6		
H Sugar	12	N 15 W	26		H to I. Land uneven - timber
H Sugar	30	N 10 E	12		
I Sugar	6	S 62 E	21		
I Beech	12	N 20 E	31		
I Sugar	24	S 2 E	60		I to J. Land uneven - timber
J Beech	5	S 74 W	19		
J Sugar	12	S 30 E	33		
K Sugar	15	N 33 E	10		
K Sugar	15	S 35 W	33		K to L. Land uneven - timber
L Sugar	24	S 32 W	6		
L Sugar	8	S 78 E	5		
L Sugar	10	N 30 E	16		
L Sugar	4	S 76 W	23		L to M. Land uneven - timber
M Sugar	16	East	15		
M Sugar	12	S 75 W	25		
M Sugar	36	S 87 E	23		
M Sugar	24	N 35 E	12		M to N. Land uneven - timber
N Sugar	9	S 38 W	22		
N Sugar	14	N 15 E	23		
N Sugar	10	S 34 W	3		
N Sugar	13	S 53 W	30		N to O. Land uneven - timber
O Sugar	18	N 53 W	19		
O Sugar	3	S 62 E	3		
O Sugar	20	N 32 W	18		
O Sugar	6	N 50 W	10		O to P. Land uneven - timber
P Sugar	3	S 34 E	14		
P Sugar	5	N 42 W	11		
P Sugar	11	S 4 E	31		
P Sugar	14	N 31 E	10		P to Q. Land uneven - timber
Q Sugar	5	S 25 W	23		
Q Sugar	15	N 33 W	27		
Q Sugar	10	S 24 E	3		
Q Sugar	5	N 45 W	12		Q to R. Land uneven - timber
R Sugar	9	S 40 E	36		
R Sugar	14	N 50 E	7		
R Sugar	10	S 15 W	20		
R Sugar	13	N 34 E	6		R to S. Land uneven - timber
S Sugar	4	S 27 W	22		
S Sugar	4	S 70 E	13		
S Sugar	4	West	13		
S Sugar	6	N 52 E	3		S to T. Land uneven - timber
T Sugar	4	S 63 W	16		
T Sugar	13	N 73 W	12		
T Sugar	30	S 40 E	23		
T Sugar	10	N 68 E	11		T to U. Land uneven - timber
U Sugar	8	S 16 E	18		
U Sugar	10	N 32 W	3		
U Sugar	8	S 7 W	20		
U Sugar	13	S 66 E	4		U to V. Land uneven - timber
V Sugar	6	N 16 W	24		
V Sugar	15	S 5 E	6		
V Sugar	2	N 1 W	5		
V Sugar	10	S 9 W	17		V to W. Land uneven - timber
W Sugar	3	N 53 E	32		
W Sugar	10	S 4 E	6		
W Sugar	3	N 53 E	32		

Interior Section Corners described

Corners of sections	Bearing trees	Inches diam.	Graves they bear	Links dist.
25.26.35.36	Maple	10	N 16 W	3
23.24.25.26	Beech	3	S 32 W	7
13.14.15.16	Michery	10	N 50 E	16
11.12.13.14	Beech	5	S 31 E	11
1.2.3.4	Beech	5	S 69 E	13
1.2.3.4	N. Oak	10	S 24 W	22
1.2.3.4	Beech	15	S 23 W	19
1.2.3.4	N. Oak	15	N 30 E	18
1.2.3.4	Beech	4	S 33 E	4
1.2.3.4	do	5	N 31 W	11
26.27.34.35	do	6	East	15
22.23.26.27	Michery	5	N 39 E	19
14.15.22.23	Beech	6	N 52 E	16
10.11.14.15	Sugar	18	N 11 W	30
10.11.14.15	Sugar	8	N 54 W	11
10.11.14.15	Sugar	6	N 61 E	23
10.11.14.15	Beech	6	S 14 E	11
10.11.14.15	do	6	N 67 W	14
10.11.14.15	Beech	2	N 81 E	26
10.11.14.15	do	3	N 72 W	19
10.11.14.15	Beech	5	N 26 W	6
10.11.14.15	do	10	S 27 E	20
10.11.14.15	Beech	20	N 13 E	3
10.11.14.15	do	20	S 31 E	30
10.11.14.15	do	15	N 57 E	17
10.11.14.15	Beech	5	N 32 E	7
10.11.14.15	do	5	S 20 W	20
10.11.14.15	Sugar	12	S 88 E	32
10.11.14.15	do	18	S 75 W	14
10.11.14.15	do	18	S 9 E	6
10.11.14.15	Sugar	9	N 50 W	11
10.11.14.15	Sugar	20	S 43 E	27
10.11.14.15	do	15	N 41 W	21
10.11.14.15	Beech	10	S 63 E	28
10.11.14.15	Sugar	15	S 49 W	9
10.11.14.15	do	30	S 4 W	27
10.11.14.15	do	15	S 58 W	31
10.11.14.15	do	6	S 73 W	14
10.11.14.15	do	6	N 76 W	29
10.11.14.15	Sugar	8	S 45 E	43
10.11.14.15	Michery	13	S 21 W	34
10.11.14.15	Beech	12	N 9 W	46
10.11.14.15	do	8	S 43 E	23
10.11.14.15	do	4	N 47 E	18
10.11.14.15	Sugar	17	N 68 W	23
10.11.14.15	do	8	S 70 E	10

Interior Quarter Section corners described


From 1 to	Bearing trees	Inches diam.	Graves they bear	Links dist.
1 to 2	Beech	12	N 59 E	12
2 to 3	do	5	S 24 E	12
3 to 4	Beech	12	S 37 E	12
4 to 5	Sugar	10	S 53 W	17
5 to 6	Beech	29	S 8 E	28
6 to 7	Sugar	5	S 78 W	24
7 to 8	N. Oak	15	N 82 E	32
8 to 9	Beech	8	N 33 E	13
9 to 10	do	8	S 70 E	28
10 to 11	do	10	S 10 W	22
11 to 12	Sugar	10	S 53 E	9
12 to 13	Beech	10	N 33 W	14
13 to 14	Beech	6	N 33 E	23
14 to 15	N. Oak	15	S 23 E	11
15 to 16	Sugar	8	S 27 W	24
16 to 17	do	10	N 22 W	30
17 to 18	N. Oak	30	N 25 E	6
18 to 19	do	15	S 12 E	30
19 to 20	N. Oak	30	N 20 E	19
20 to 21	Beech	35	S 27 E	25
21 to 22	do	12	N 67 E	10
22 to 23	Sugar	5	S 63 W	22
23 to 24	Beech	15	East	12
24 to 25	N. Oak	15	N 15 W	10
25 to 26	do	8	N 15 E	16
26 to 27	Beech	6	S 87 E	7
27 to 28	do	20	N 87 W	24
28 to 29	Sugar	9	S 76 W	10
29 to 30	do	8	N 13 E	7
30 to 31	Beech	5	N 31 E	7
31 to 32	do	5	S 60 W	11
32 to 33	Beech	30	S 47 E	15
33 to 34	Sugar	15	N 34 W	19
34 to 35	do	5	S 24 E	15

Interior Quarter Section corners continued

From 1 to	Bearing trees	Inches diam.	Graves they bear	Links dist.
1 to 2	Beech	12	S 56 E	8
2 to 3	do	12	N 65 W	22
3 to 4	Beech	10	S 54 E	20
4 to 5	do	8	S 42 W	22
5 to 6	Beech	10	S 17 W	15
6 to 7	do	4	N 31 E	15
7 to 8	N. Oak	15	S 57 W	7
8 to 9	Sugar	12	N 23 W	26
9 to 10	Sugar	8	S 76 W	44
10 to 11	do	5	N 84 E	18
11 to 12	Sugar	10	S 11 E	16
12 to 13	Michery	10	N 54 W	33
13 to 14	Beech	5	N 76 E	7
14 to 15	do	6	S 76 W	20
15 to 16	Beech	12	N 45 W	6
16 to 17	do	11	N 9 W	13
17 to 18	Beech	4	S 26 E	32
18 to 19	do	5	S 18 W	32
19 to 20	Beech	3	N 55 W	8
20 to 21	do	30	S 42 W	13
21 to 22	Sugar	15	N 24 W	17
22 to 23	N. Oak	30	S 2 E	46
23 to 24	Sugar	5	S 12 E	24
24 to 25	Beech	18	N 61 W	40
25 to 26	do	15	N 30 E	28
26 to 27	do	15	N 30 W	32
27 to 28	Beech	15	N 34 W	13
28 to 29	Sugar	13	N 5 E	32
29 to 30	do	5	N 19 W	22
30 to 31	Beech	5	S 70 E	22
31 to 32	do	10	S 50 W	22
32 to 33	Sugar	10	N 50 W	26
33 to 34	Beech	3	S 40 E	15
34 to 35	Sugar	7	N 15 W	26
35 to 36	Beech	8	N 13 E	13
36 to 37	do	18	S 23 W	30
37 to 38	Sugar	10	S 4 E	20
38 to 39	Beech	12	N 31 W	5
39 to 40	do	10	S 37 E	6
40 to 41	N. Oak	18	S 12 W	15
41 to 42	Sugar	8	S 34 E	16
42 to 43	do	10	N 46 W	6
43 to 44	Sugar	8	S 50 E	24
44 to 45	Beech	5	N 30 E	5
45 to 46	Beech	18	S 18 W	9
46 to 47	do	8	N 29 E	10
47 to 48	Sugar	10	N 46 W	6
48 to 49	Sugar	8	S 50 E	24
49 to 50	Beech	5	N 30 E	5
50 to 51	Beech	18	S 18 W	9
51 to 52	do	8	N 29 E	10
52 to 53	Sugar	10	N 46 W	6
53 to 54	Sugar	8	S 50 E	24
54 to 55	Beech	5	N 30 E	5
55 to 56	Beech	18	S 18 W	9
56 to 57	do	8	N 29 E	10
57 to 58	Sugar	10	N 46 W	6
58 to 59	Sugar	8	S 50 E	24
59 to 60	Beech	5	N 30 E	5
60 to 61	Beech	18	S 18 W	9
61 to 62	do	8	N 29 E	10
62 to 63	Sugar	10	N 46 W	6
63 to 64	Sugar	8	S 50 E	24
64 to 65	Beech	5	N 30 E	5
65 to 66	Beech	18	S 18 W	9
66 to 67	do	8	N 29 E	10
67 to 68	Sugar	10	N 46 W	6
68 to 69	Sugar	8	S 50 E	24
69 to 70	Beech	5	N 30 E	5
70 to 71	Beech	18	S 18 W	9
71 to 72	do	8	N 29 E	10
72 to 73	Sugar	10	N 46 W	6
73 to 74	Sugar	8	S 50 E	24
74 to 75	Beech	5	N 30 E	5
75 to 76	Beech	18	S 18 W	9
76 to 77	do	8	N 29 E	10
77 to 78	Sugar	10	N 46 W	6
78 to 79	Sugar	8	S 50 E	24
79 to 80	Beech	5	N 30 E	5
80 to 81	Beech	18	S 18 W	9
81 to 82	do	8	N 29 E	10
82 to 83	Sugar	10	N 46 W	6
83 to 84	Sugar	8	S 50 E	24
84 to 85	Beech	5	N 30 E	5
85 to 86	Beech	18	S 18 W	9
86 to 87	do	8	N 29 E	10
87 to 88	Sugar	10	N 46 W	6
88 to 89	Sugar	8	S 50 E	24
89 to 90	Beech	5	N 30 E	5
90 to 91	Beech	18	S 18 W	9
91 to 92	do	8	N 29 E	10
92 to 93	Sugar	10	N 46 W	6
93 to 94	Sugar	8	S 50 E	24
94 to 95	Beech	5	N 30 E	5
95 to 96	Beech	18	S 18 W	9
96 to 97	do	8	N 29 E	10
97 to 98	Sugar	10	N 46 W	6
98 to 99	Sugar	8	S 50 E	24
99 to 100	Beech	5	N 30 E	5




INDIANA.  
N & W 2 P. M.

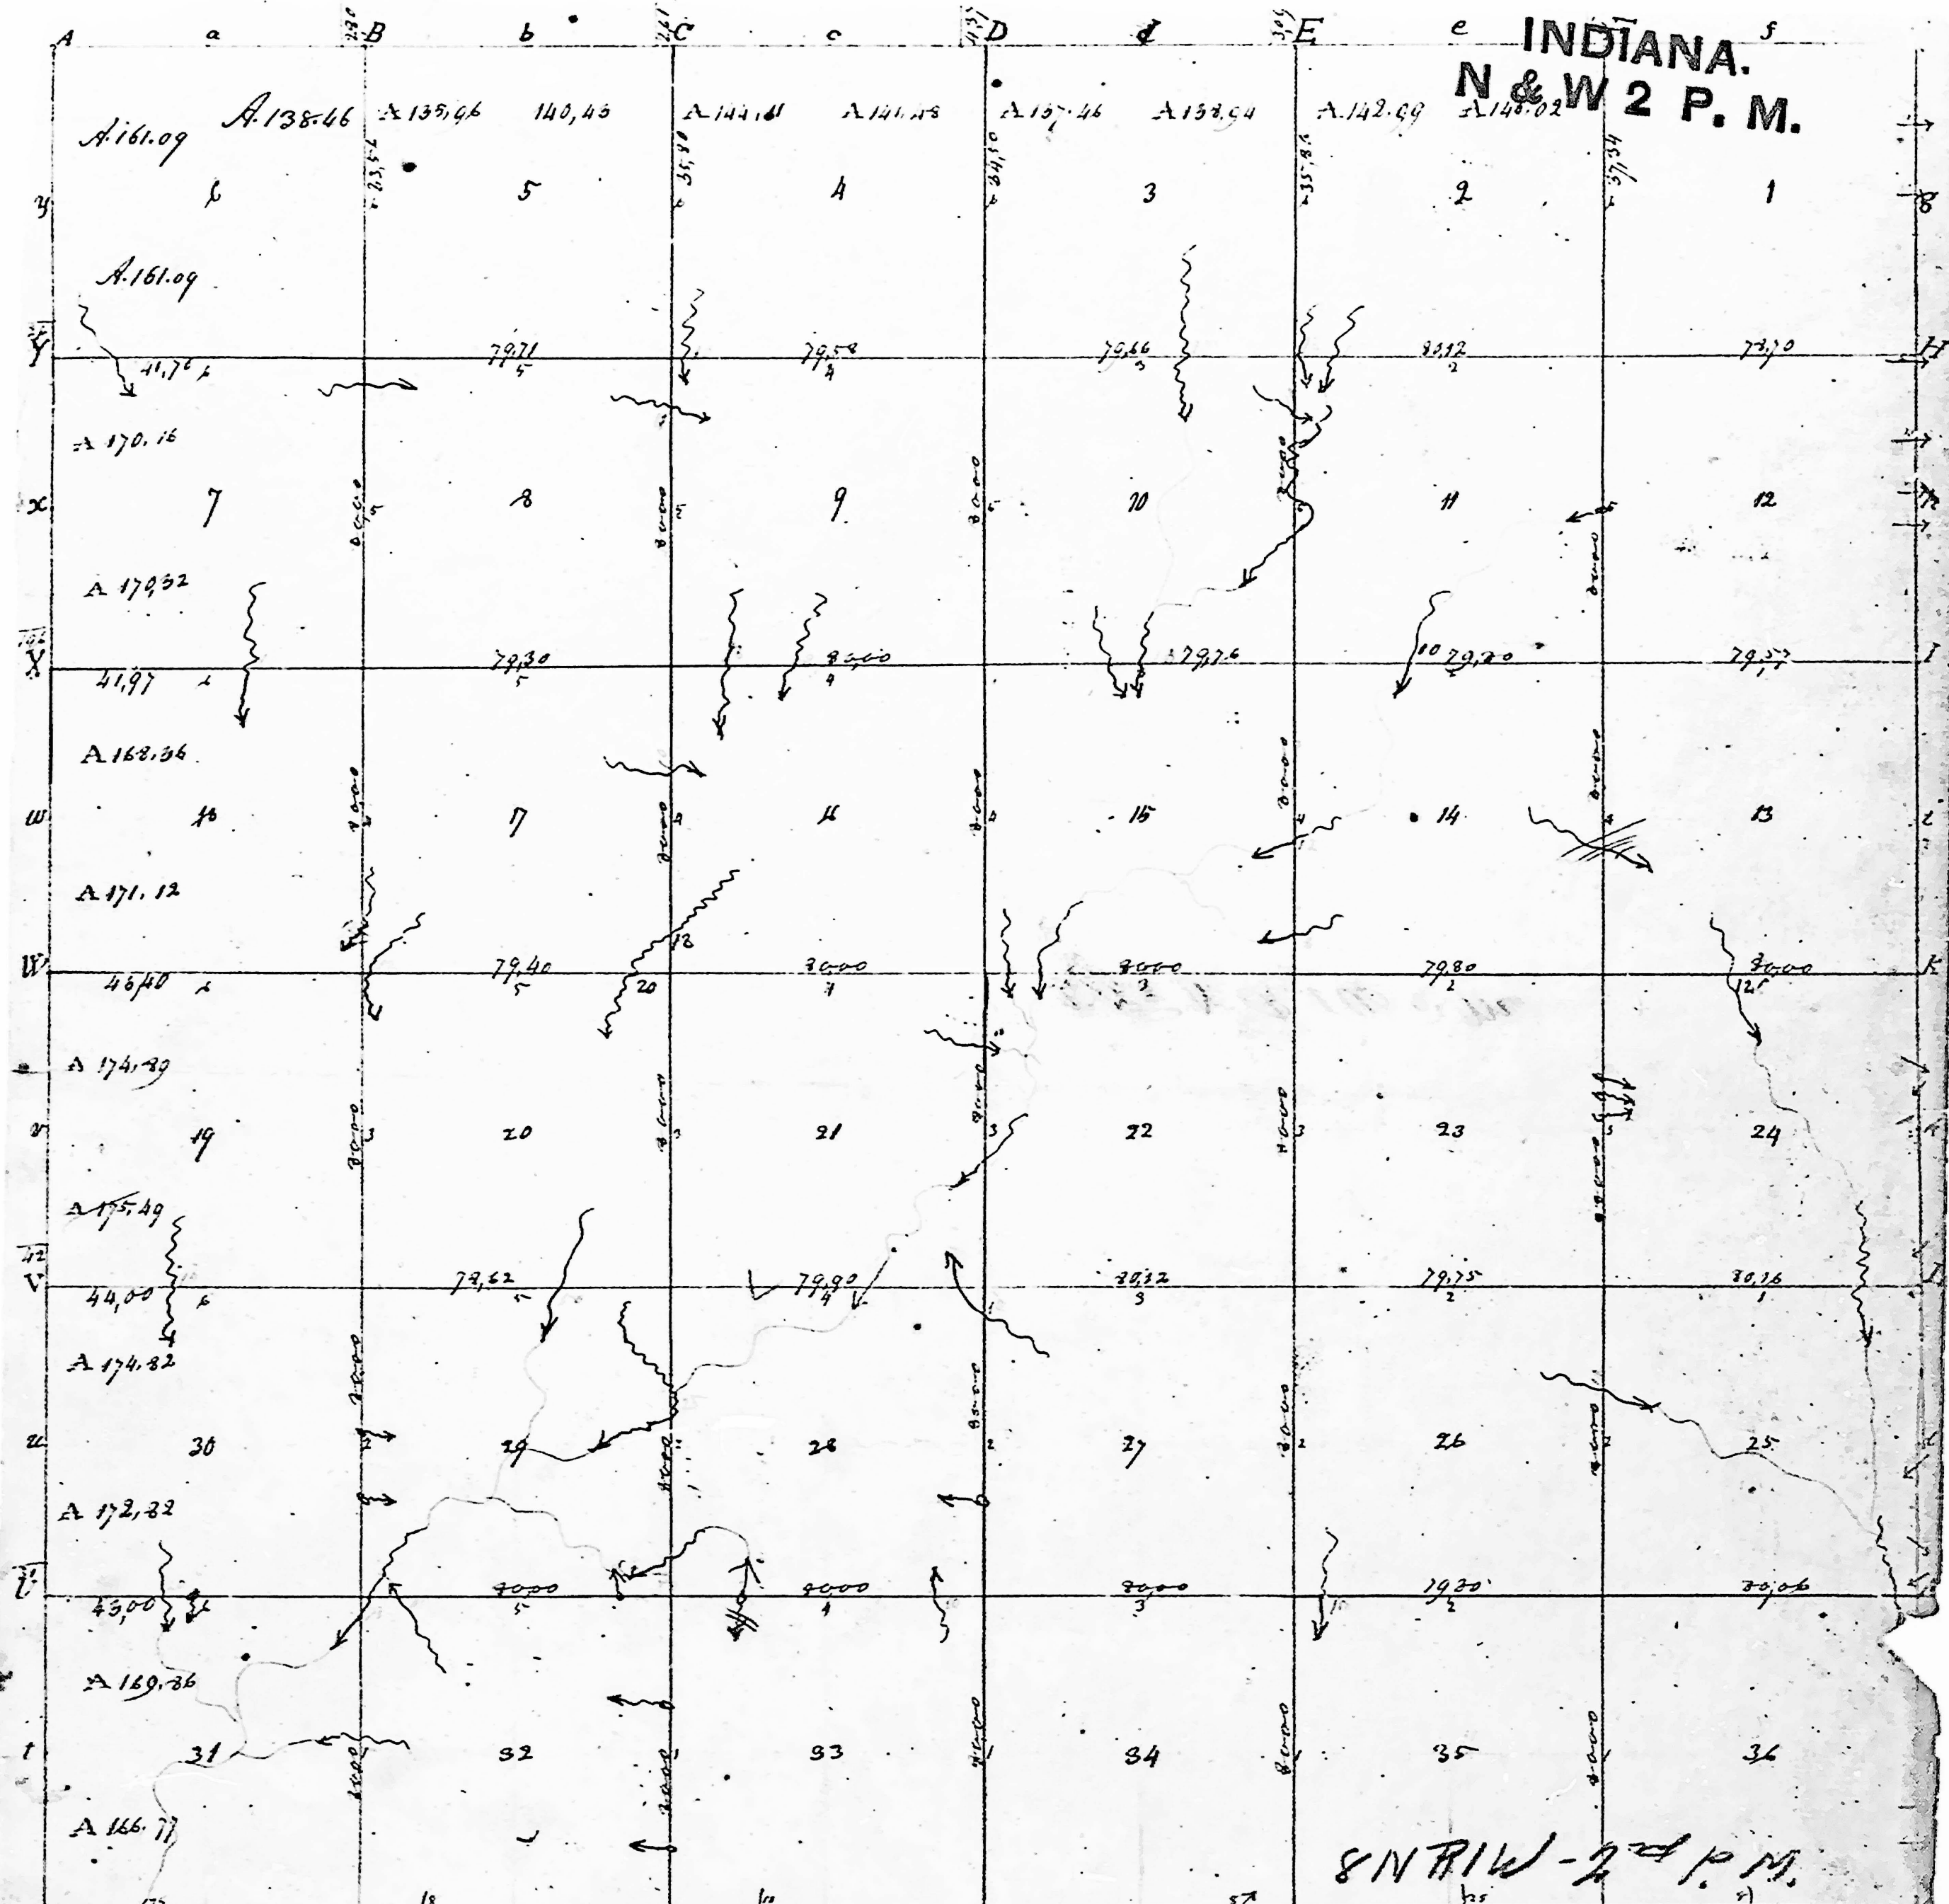

Down N & North Range N. Y. West of 2<sup>nd</sup> Meridian  
 Pursuant to a Contract with and Instructions from Jefferson Surveyor General of the United States bearing date the 19<sup>th</sup> Day of June 1815 I have Admeasured laid out and Surveyed the Above described Township And do hereby Certify that it had such Marks and Bounds both Natural and Artificial as are Represented on said plat and Described in the field Notes made thereof and returned with the plat into the Surveyor Generals Office  
 Certified this 23<sup>rd</sup> Day of October 1815  
 Arthur H. Smith Surveyor



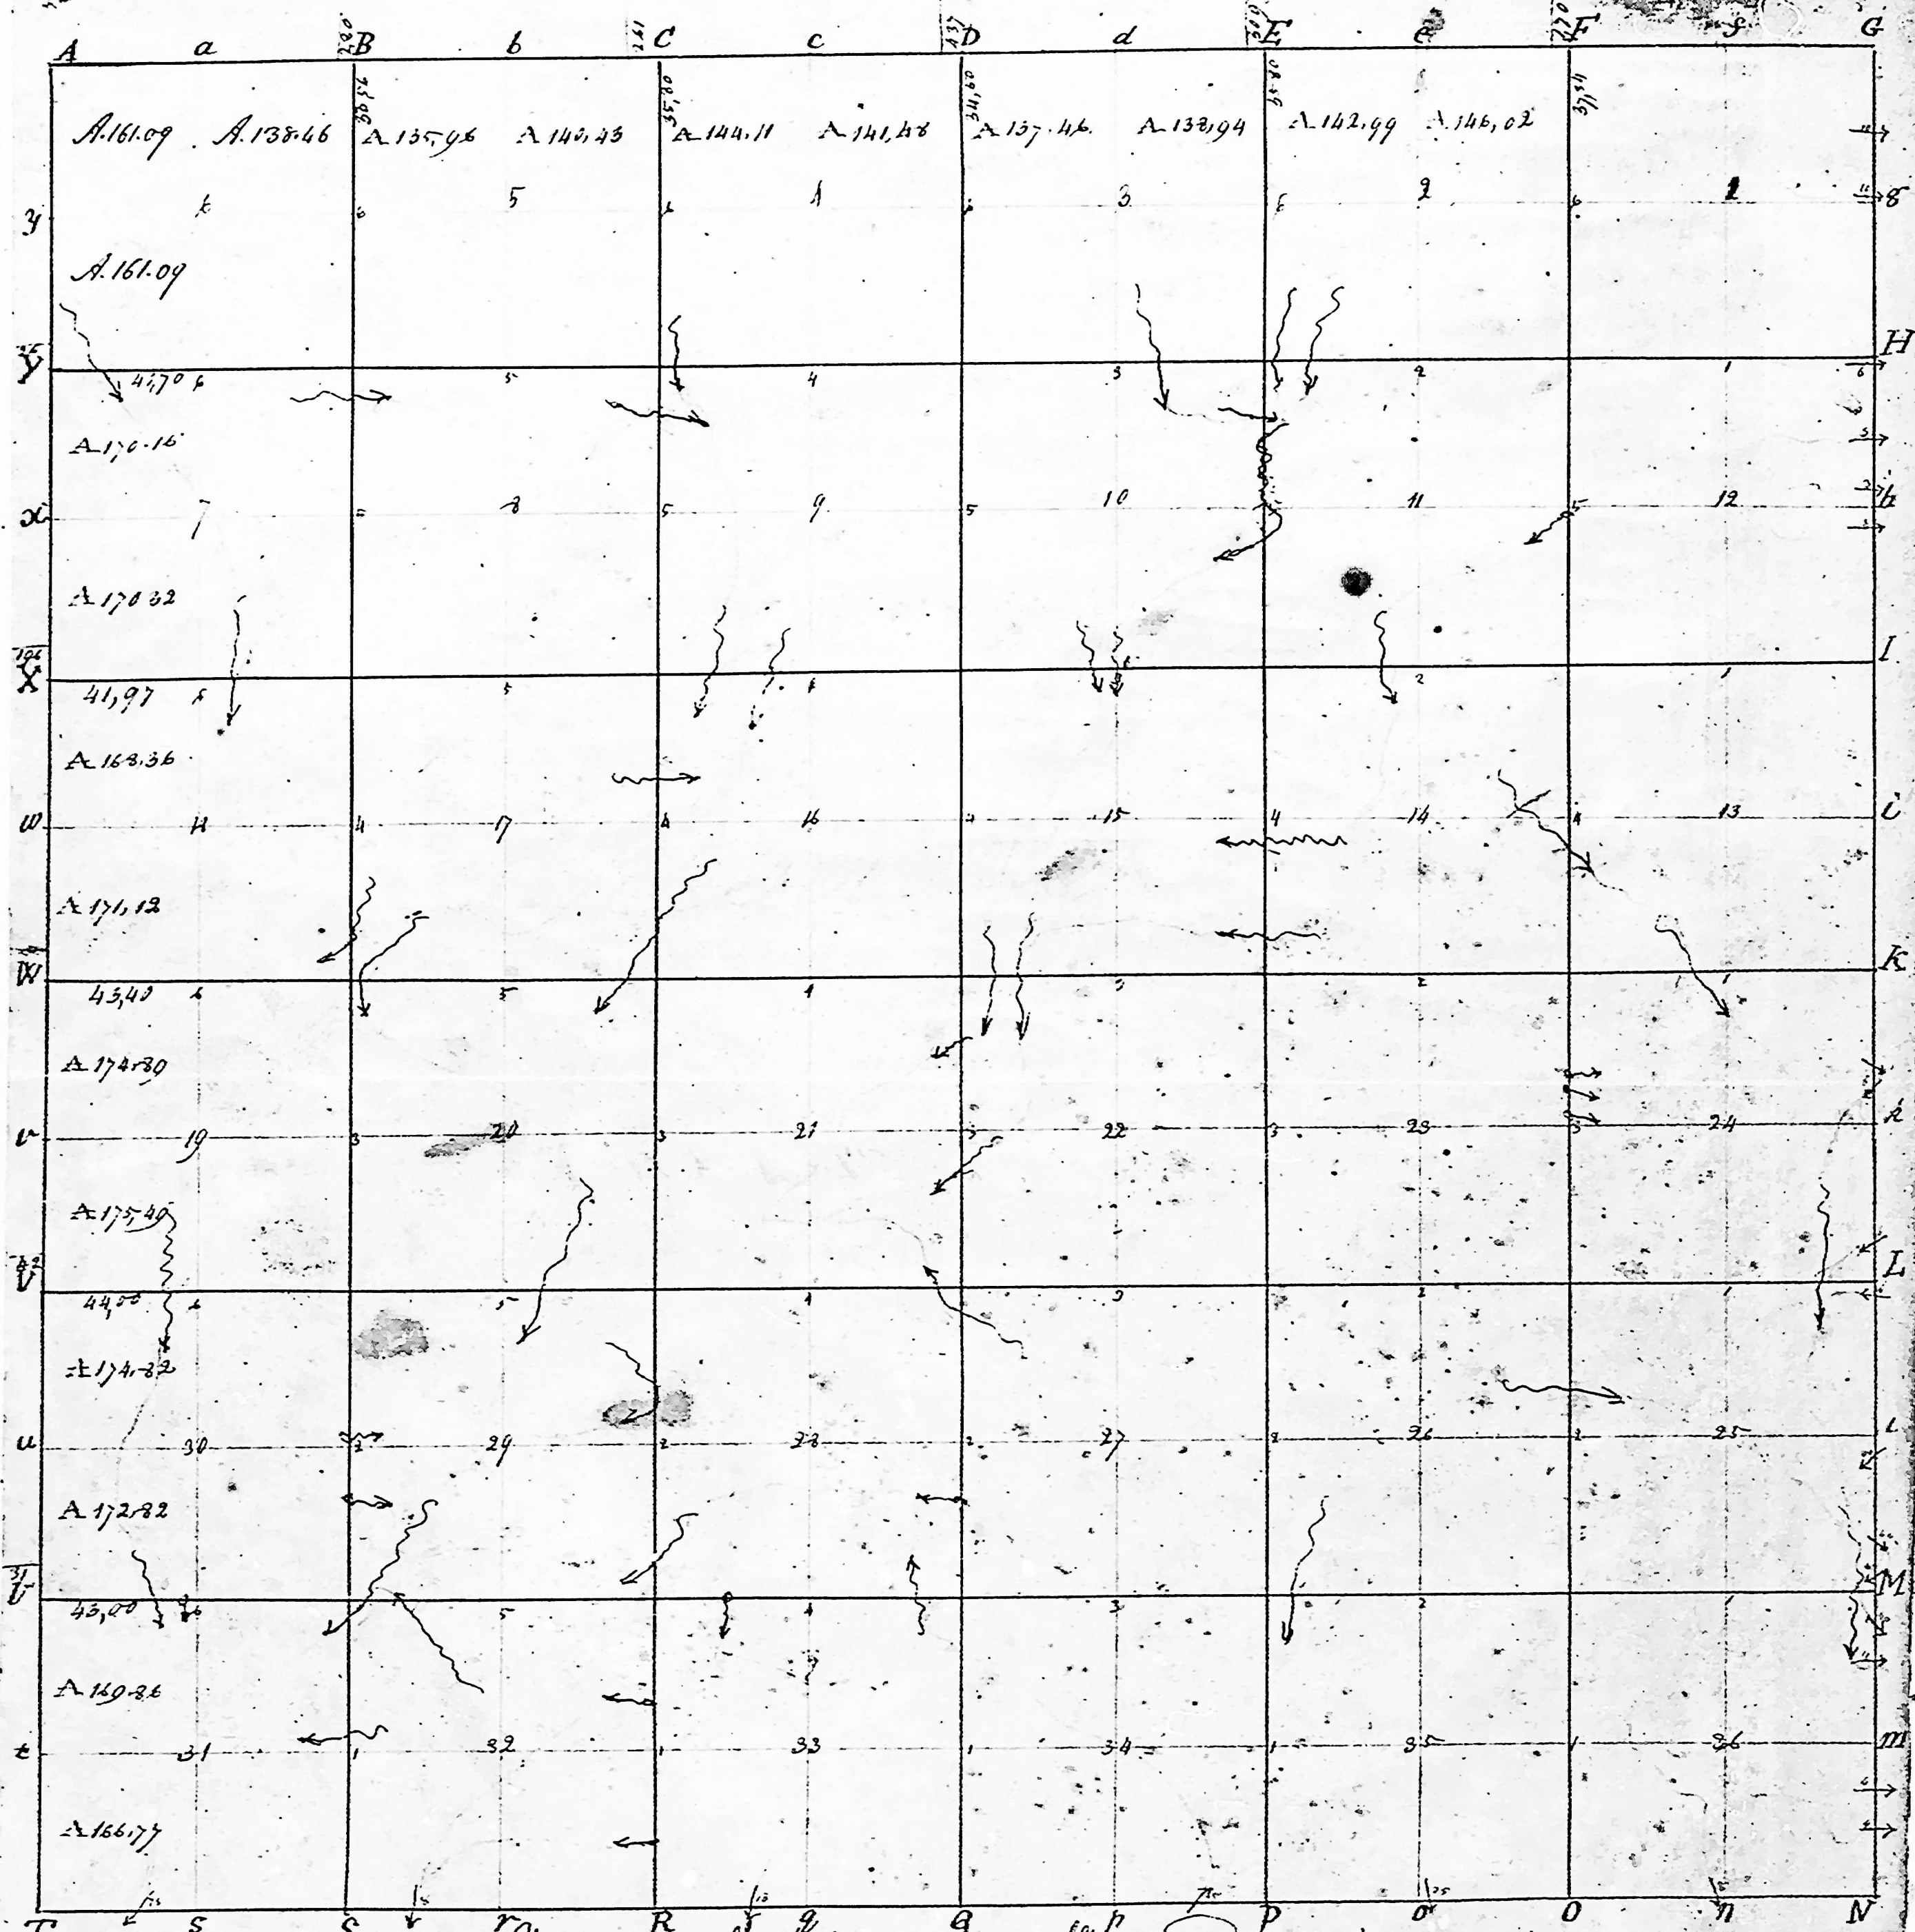

Town No. 8 North Range No. 1 West of 2nd Meridian


Pursuant to a Contract with and Instructions from General Surveyor General of the United States bearing date the 19th Day of June 1812 I have Acknowledged laid out and surveyed the above described Township and do hereby Certify that it had such Marks and Bounds both Natural and Artificial as are represented on said plat and Described in the field Notes made thereof and Returned with the plat into the Surveyor General's Office - - Certified this 23rd Day of October 1815

Arthur H. S. Surveyor



8

*Township N<sup>o</sup> 8 North, Range N<sup>o</sup> 1 West, 2<sup>nd</sup> Mer.*

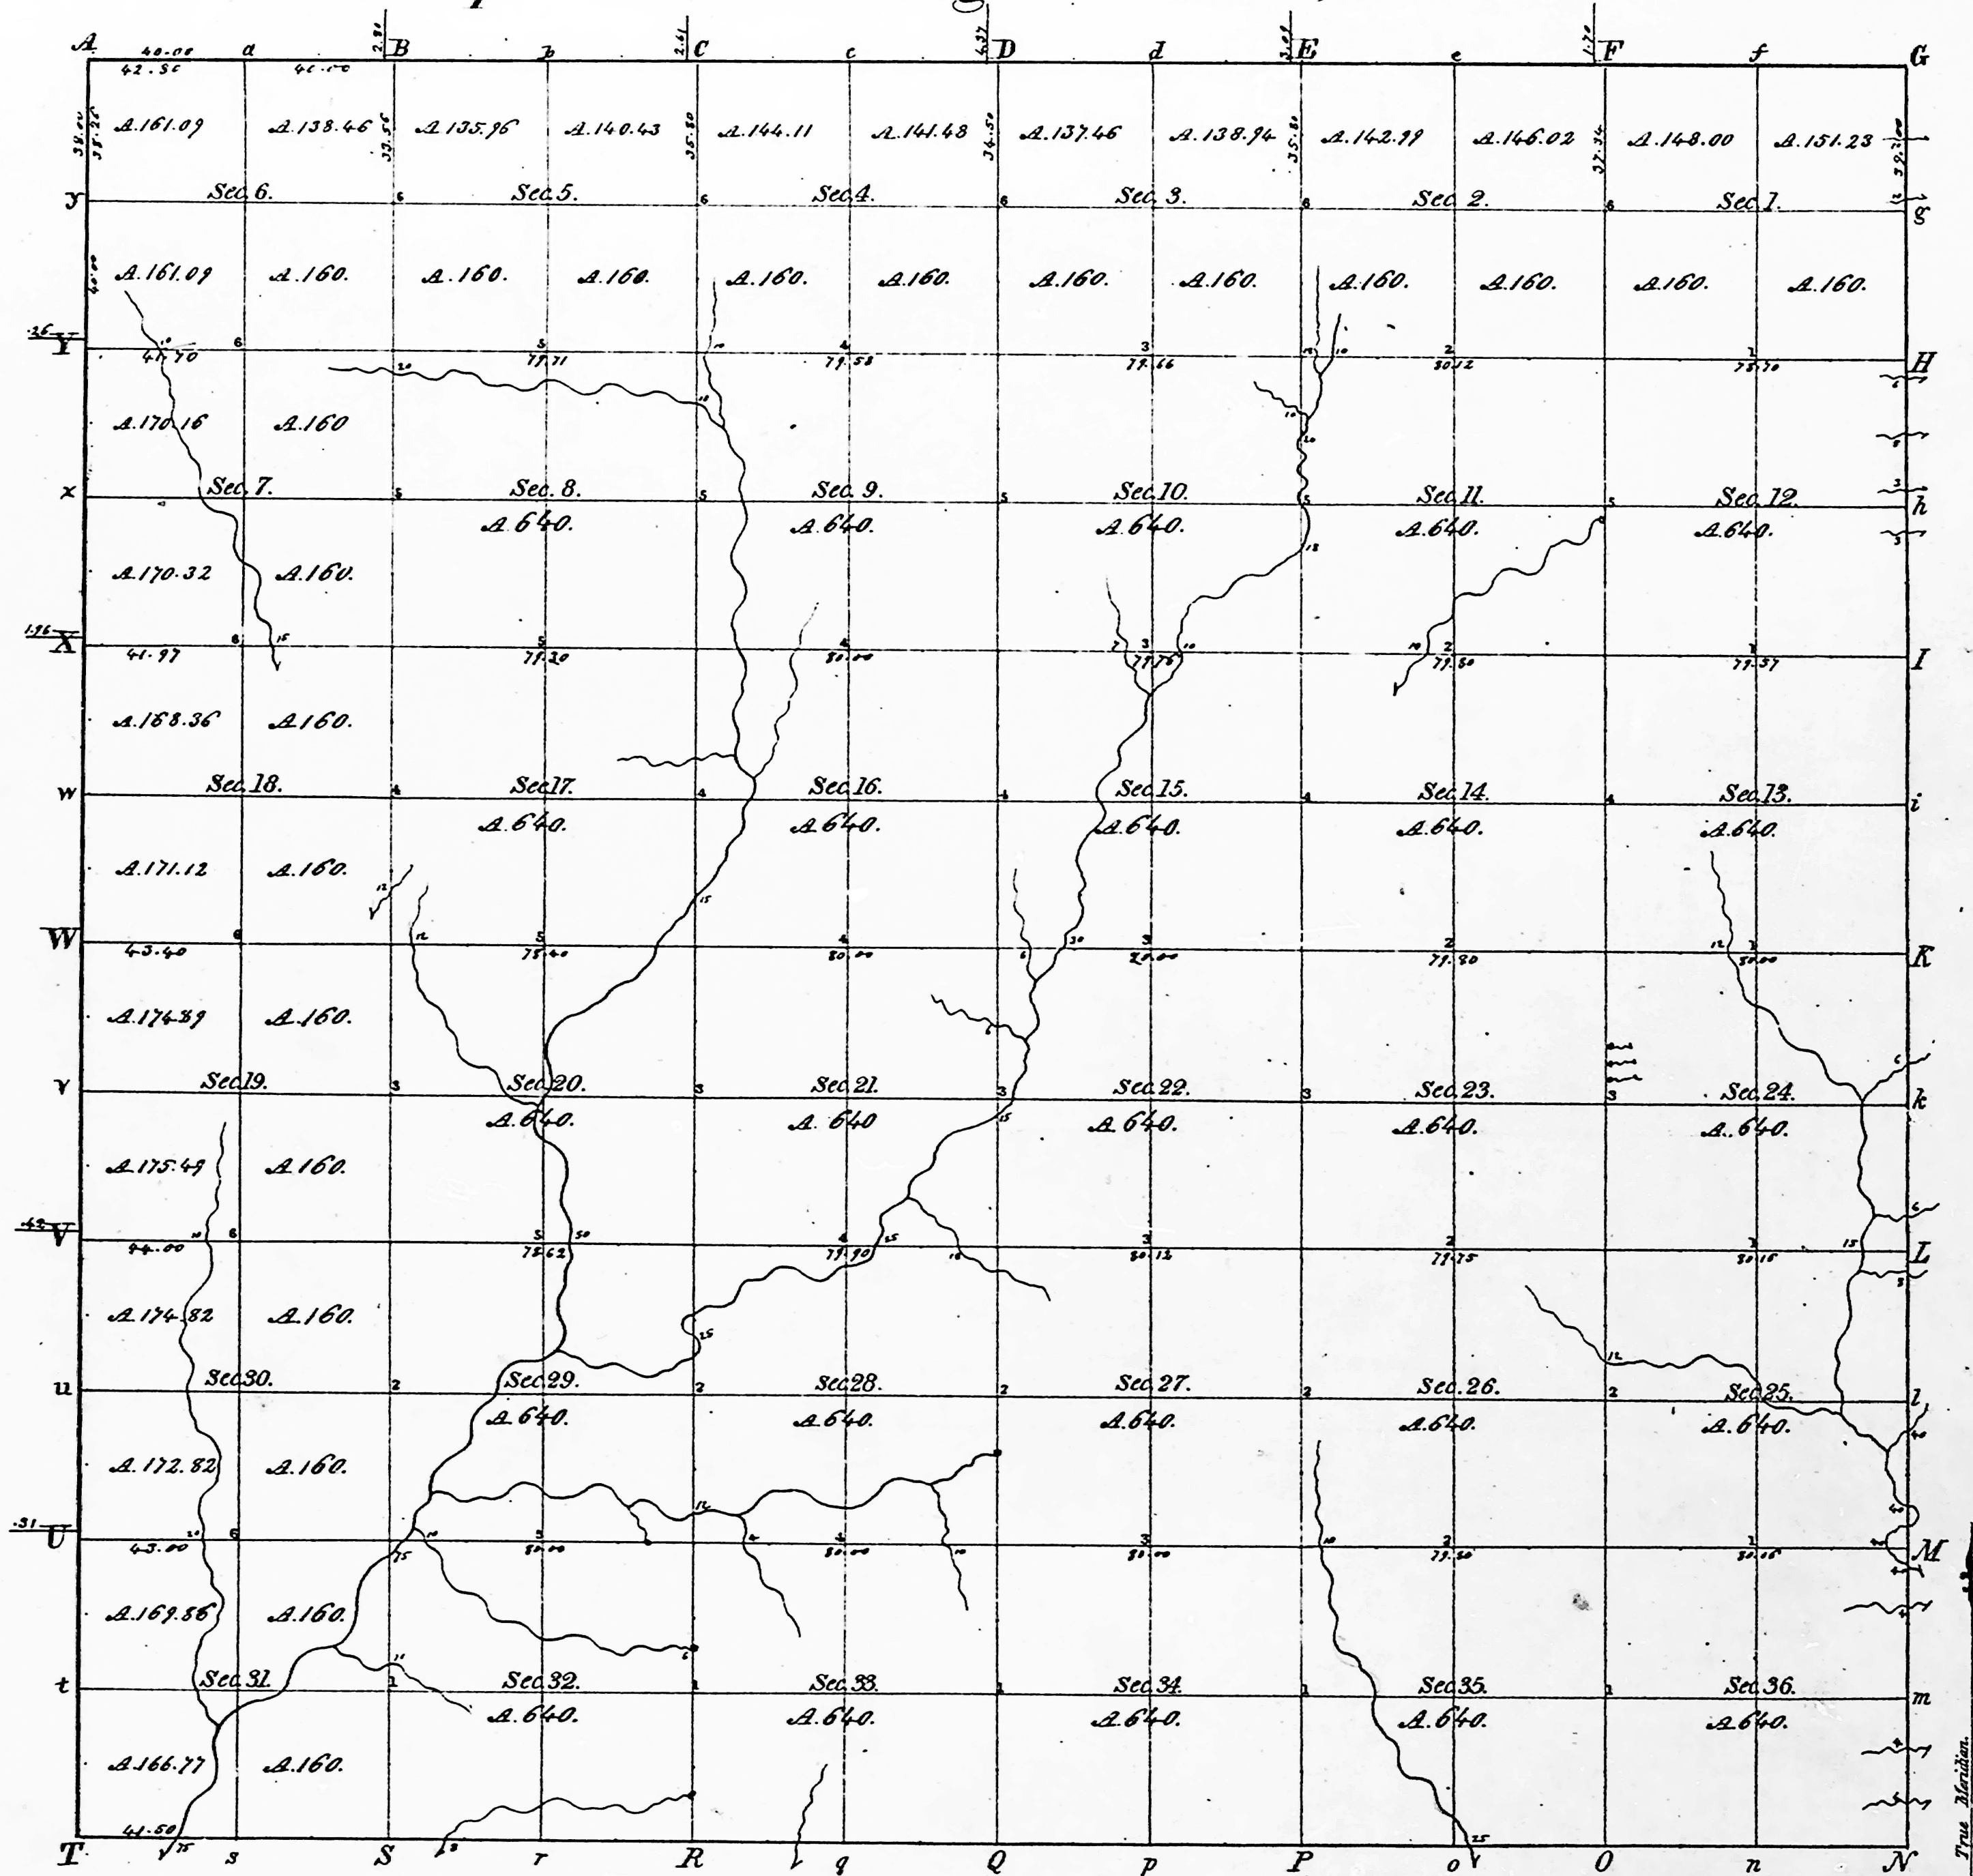

Surveyed in 1815 by Arthur Hecrie Deputy Surveyor.

I certify that the above is a true copy of the  
recorded plat in this Office.

Surveyor General's Office,  
Cincinnati, Sept. 2, 1837.

*Robert Lytle*  
Sur. Gen.